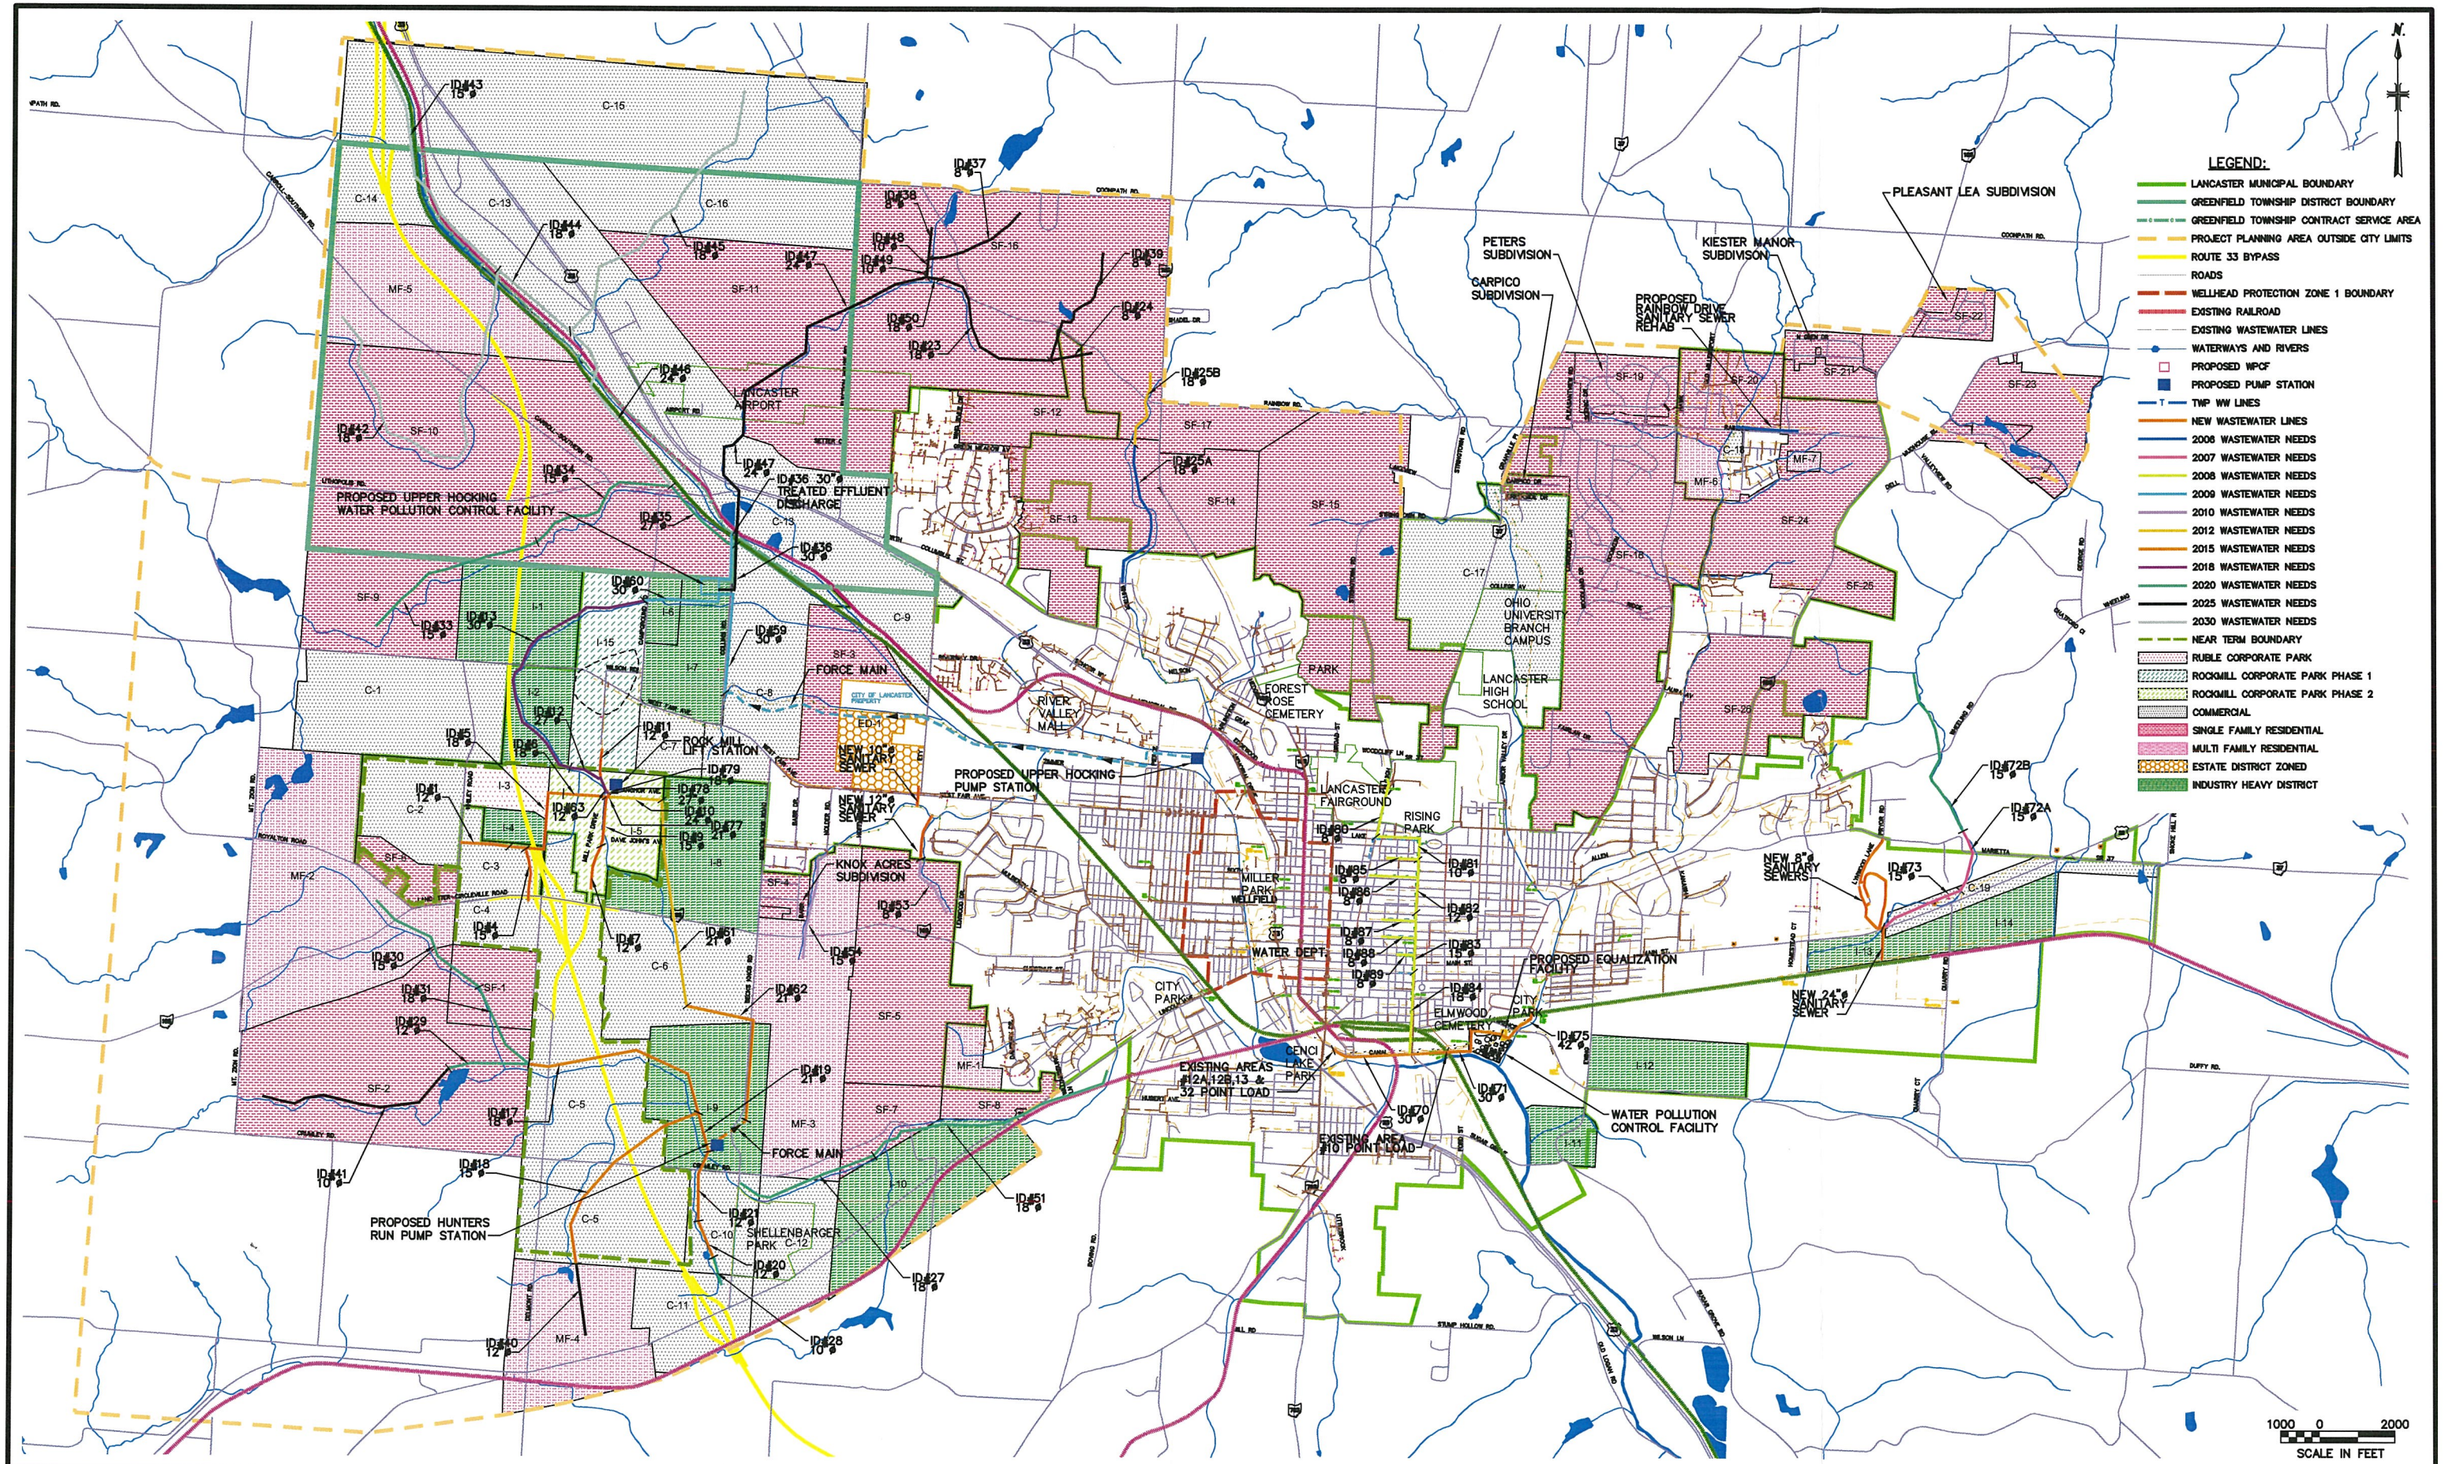

MALCOLM PIRNIE

REVISIONS			
NO.	BY	DATE	REMARKS

DES
DWN FGS
CKD

CITY OF LANCASTER
LANCASTER, OHIO

LONG TERM CONTROL PLAN ADDENDUM

NEW UPPER HOCKING WATER POLLUTION CONTROL FACILITY

ALL MASTER PLAN PROJECTS PROJECTED COMPLETION DATES

COPYRIGHT © 2005
MALCOLM PIRNIE, INC.

DATE MARCH, 2005

FIGURE 3-5

CAD REF. NO. 0491038_002

User:boone Spec:PIRNIE STANDARD File:I:\acad\pro\0491038\City of Lancaster\City of Lancaster_7_27_04\0491038_002.DWG Scale:1:1 Date:03/01/2005 Time:05:02 Layout:FIG